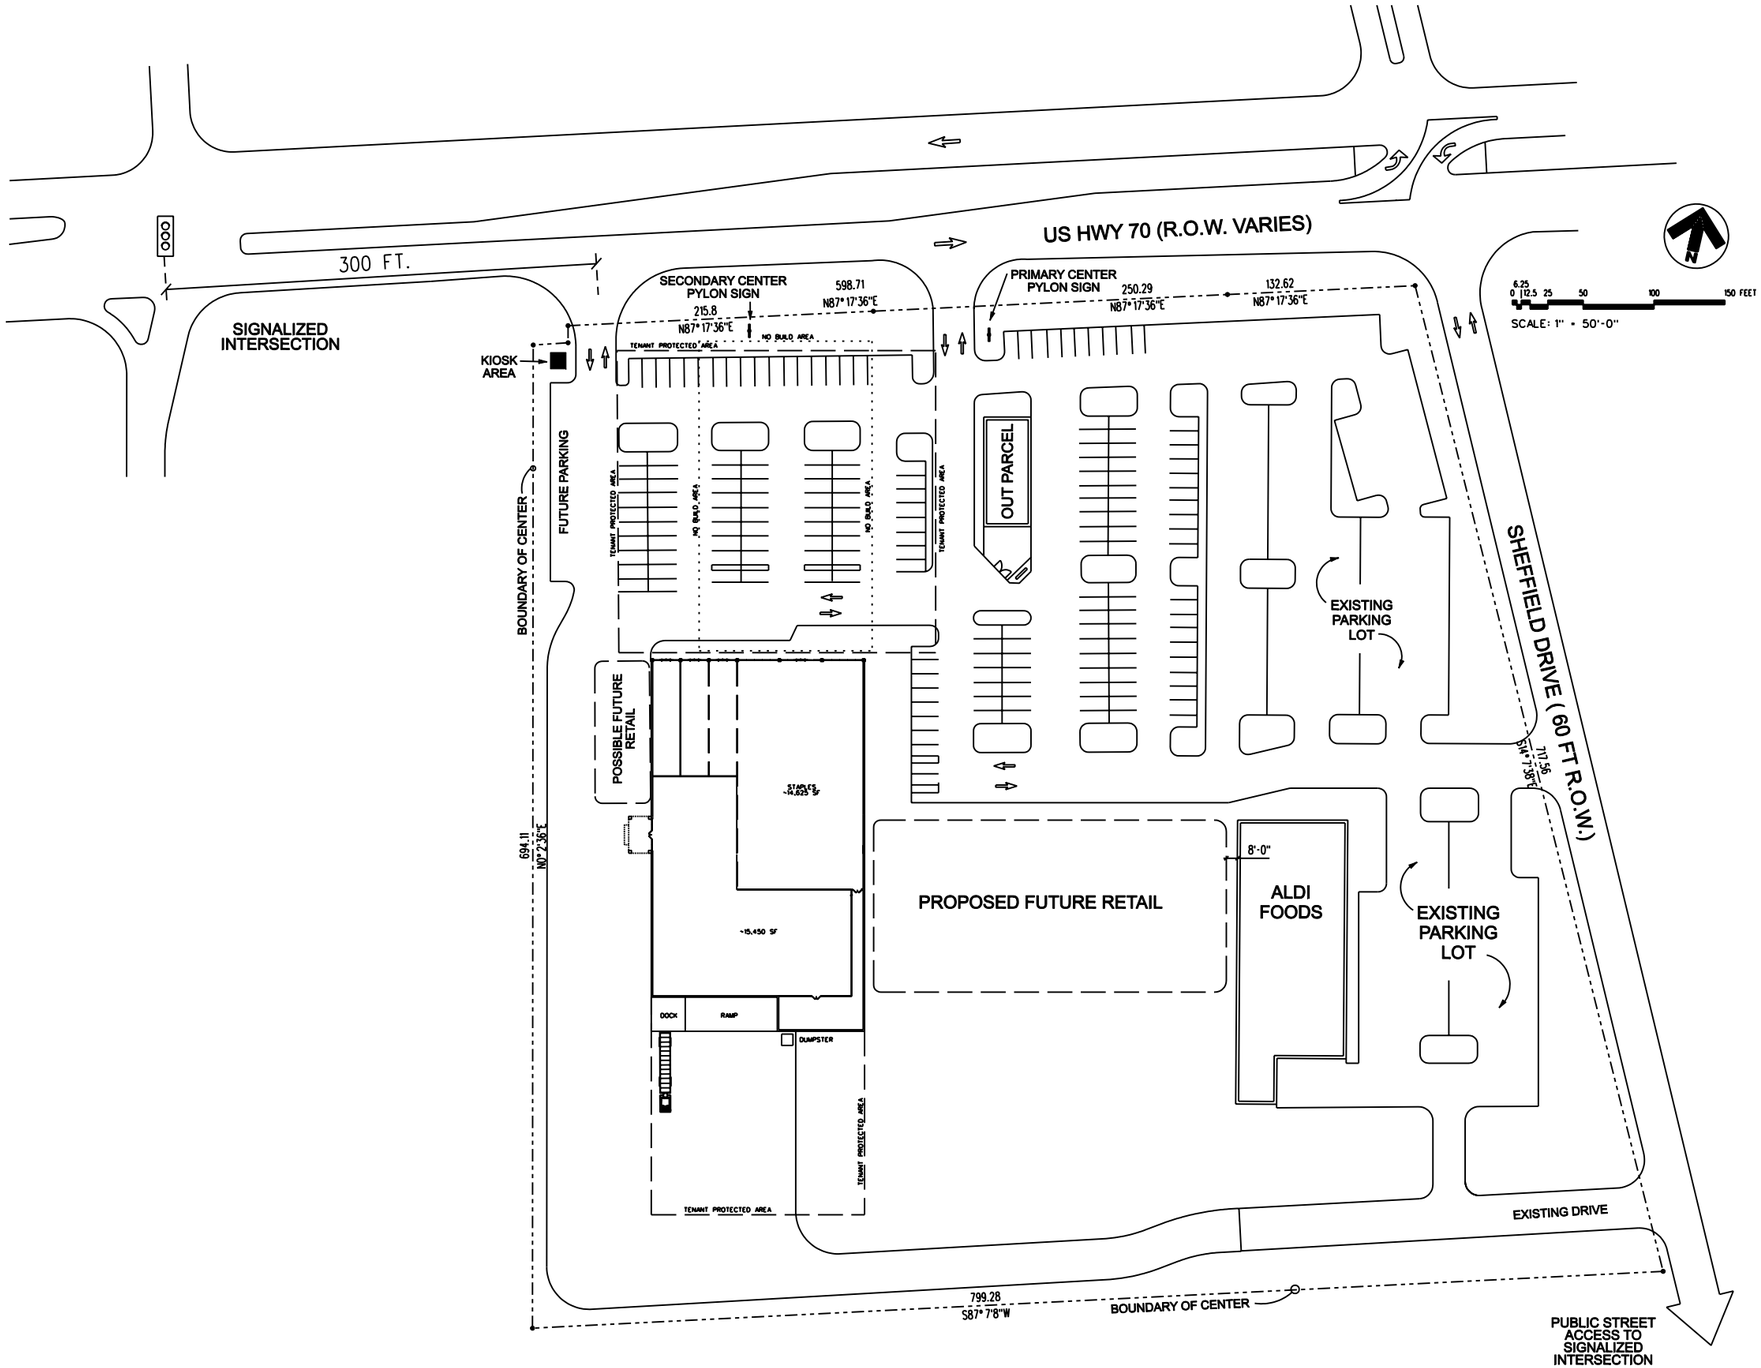

HagerSmith Design PA

Architecture
Landscape Architecture
Planning
Interior Design

PO Box 1308
300 South Dawson Street
Raleigh, North Carolina 27602
Fax: 919.828.4050
919.821.5547

© Copyright 2004

Seals

Associates / Consultants

Project 265-011

Westgate Plaza Shopping Center STAPLES

Kinston, NC

Client

UHF Development Group

304 Glenwood Avenue
Raleigh, NC 27603

Drawing Title

EXHIBIT B

Revisions

Number	Description	Date

Drawn By SCS
Checked By JET
Date Issued 10-07-04

L-101
__ of 00

...\UHF\Westgate\Cadd\L1Layout.dgn 10/7/2004 8:49:55 AM

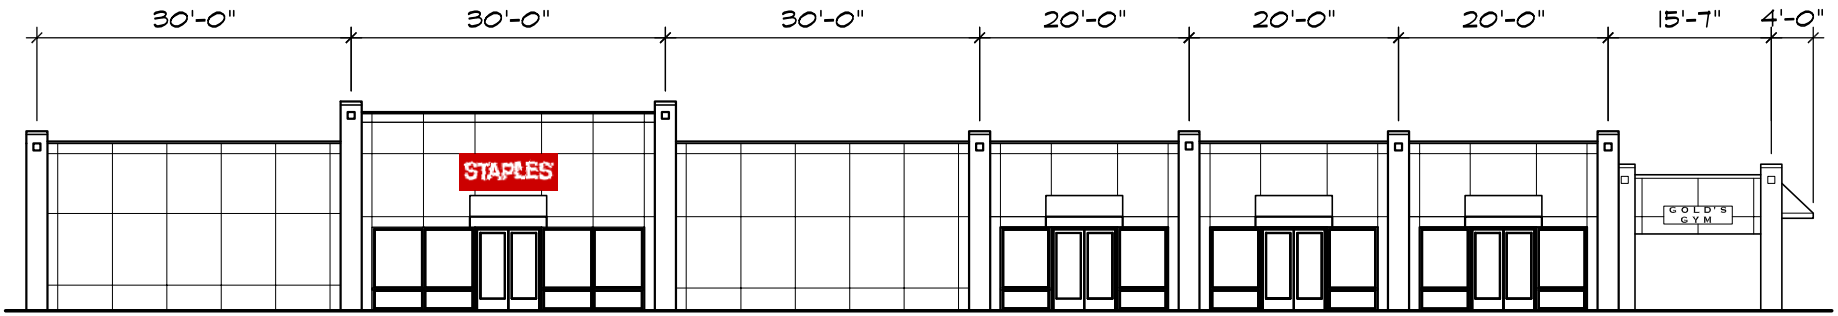

MAURER
architecture
919.829.4969

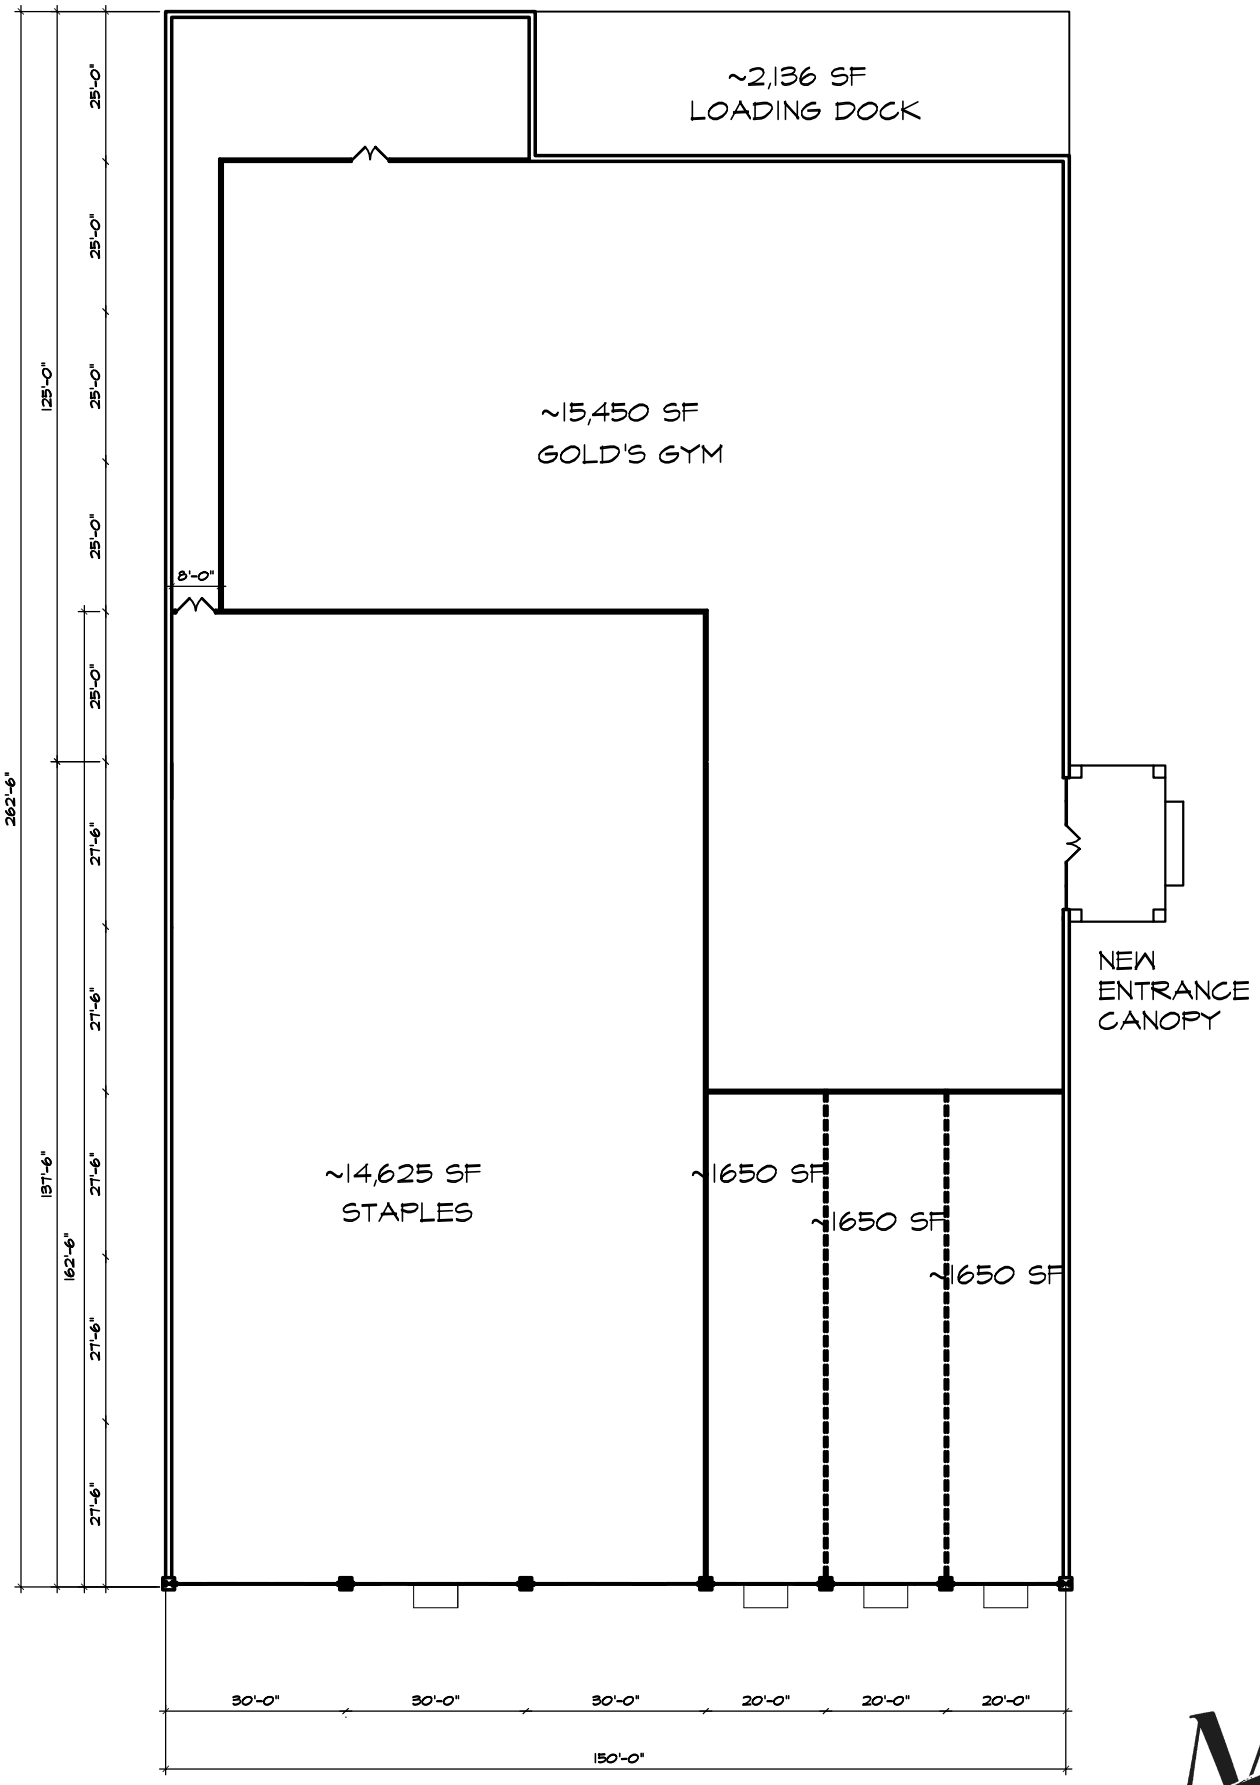

PROPOSED PLAN

MAURER
architecture
919.829.4969